Assumptions:
Scissor truss with top rafter at 35 deg
& bottom cord at 28 deg
Overlap at eaves 150mm max

40mm nominal cladding thickness for:
Scyon Linea to East wall
Inex MgO board plus Colorbond to West wall

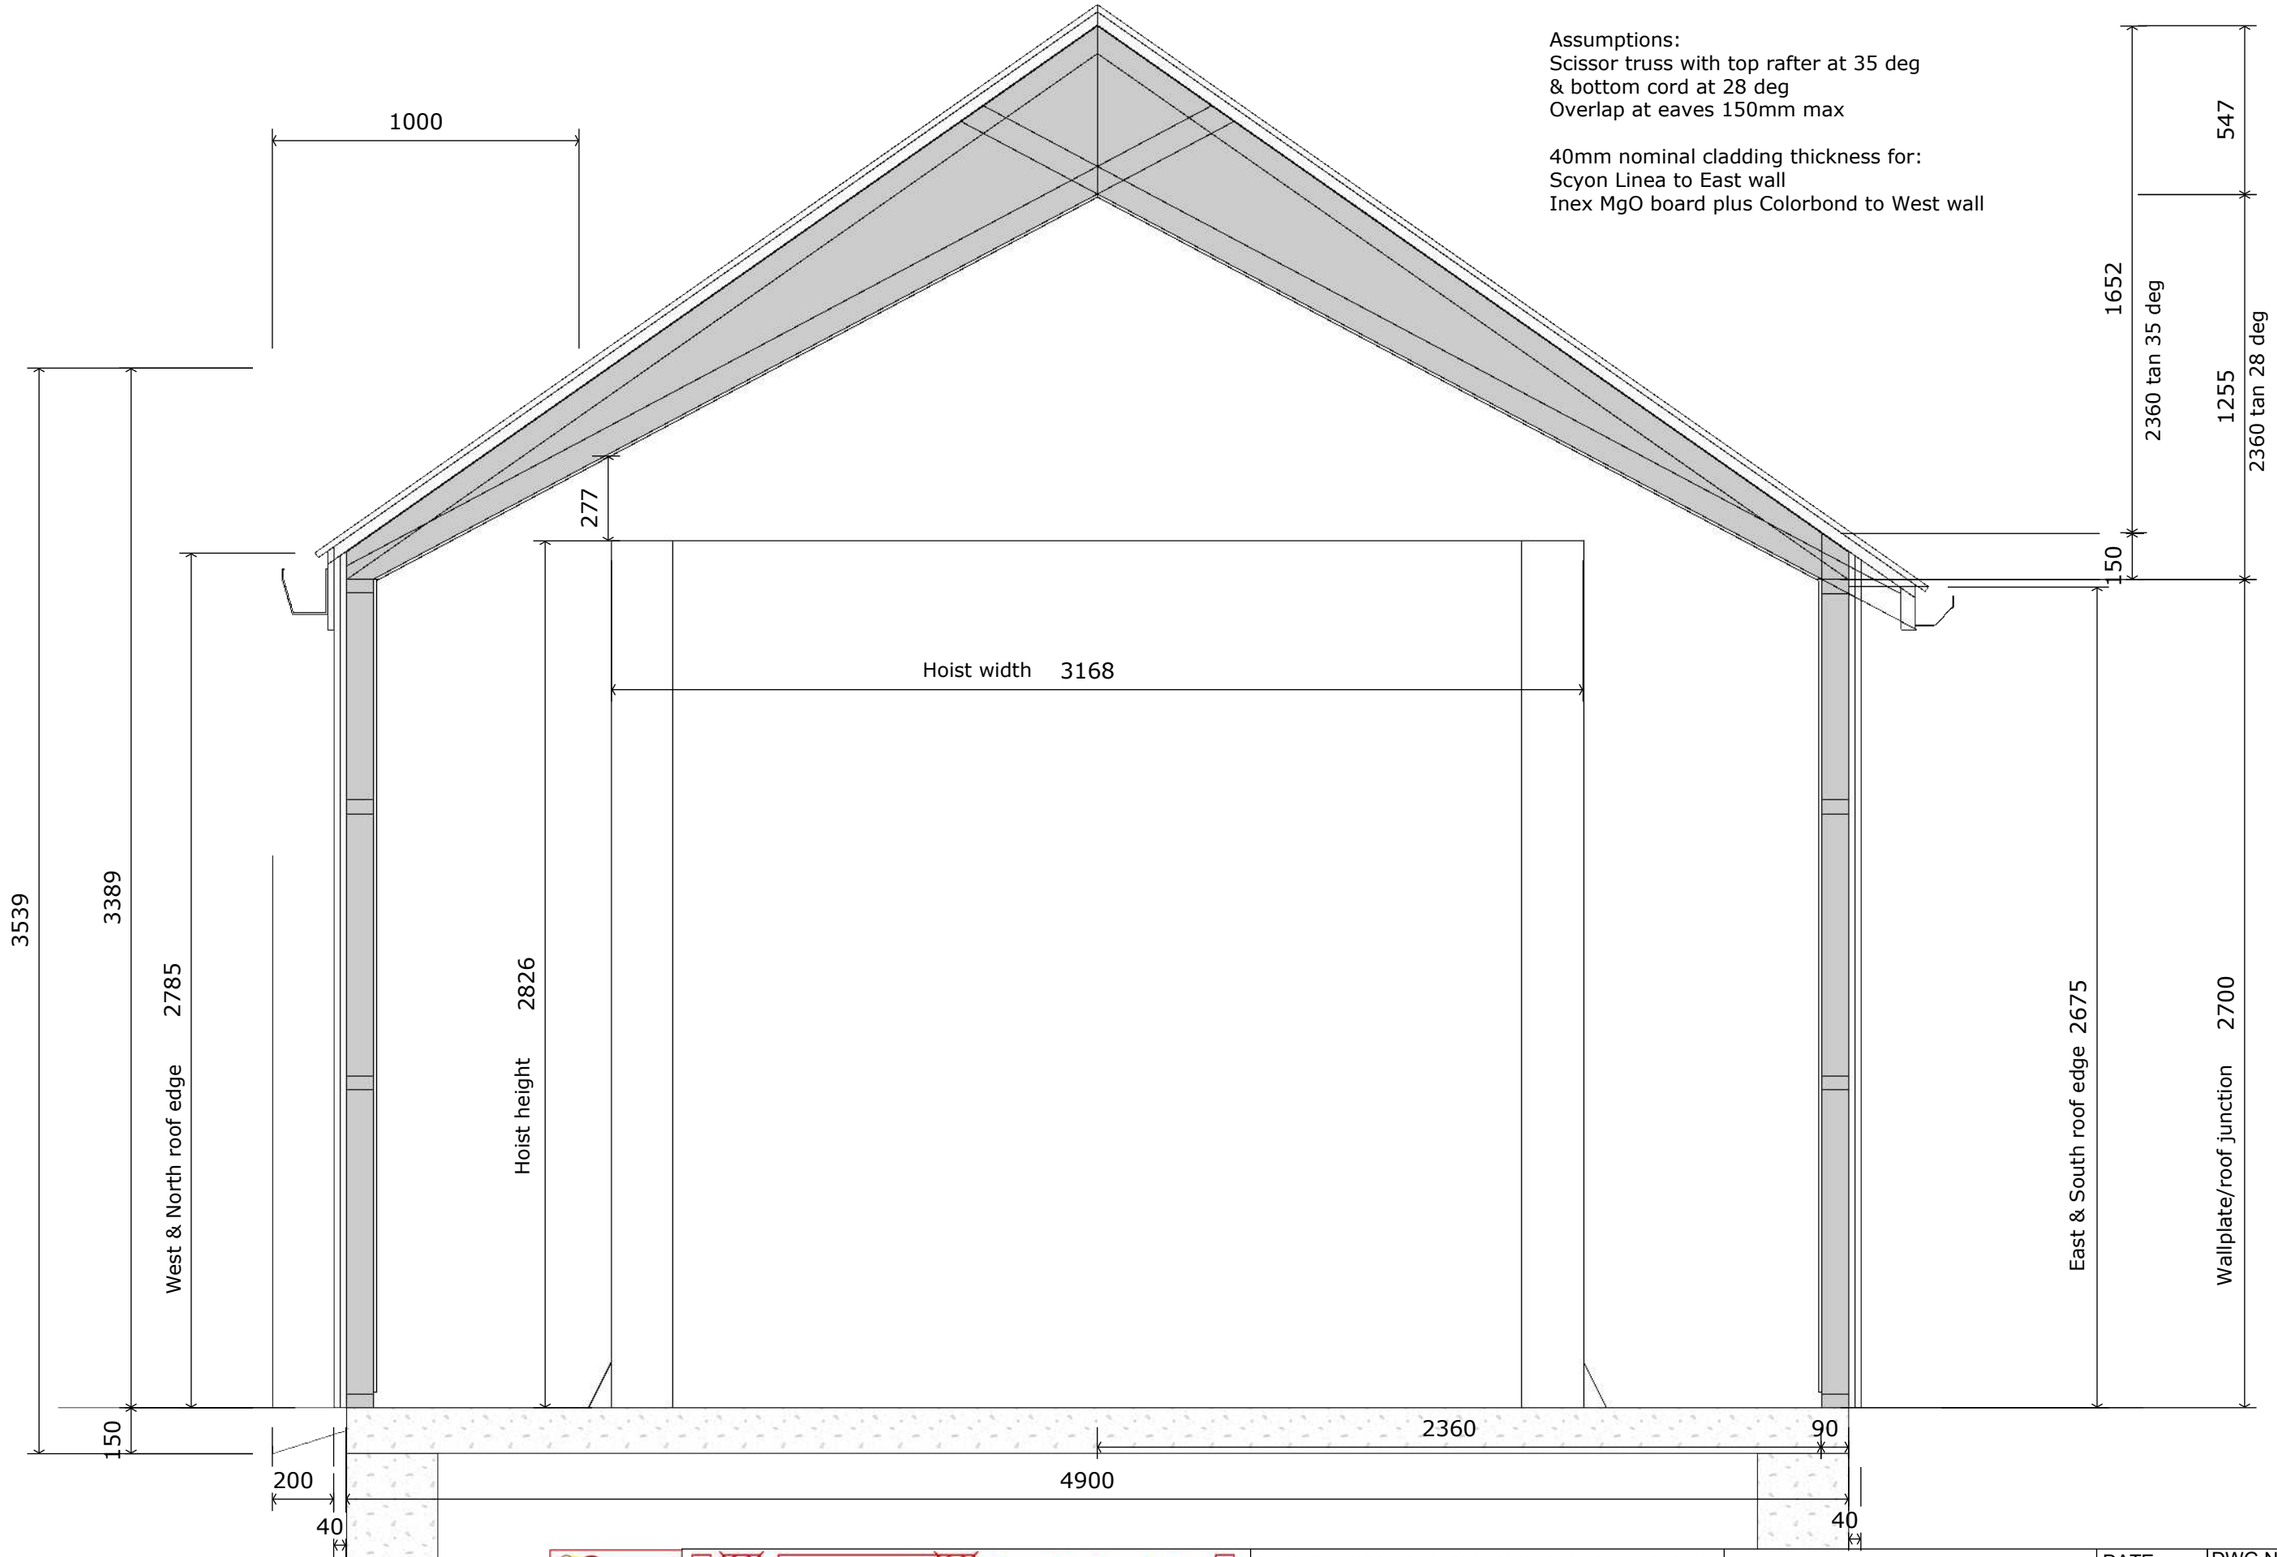

DESIGNER CERTIFIED PASSIVE HOUSE DESIGNER

S B D Sustainable Building Design

SBD SUSTAINABLE BUILDING DESIGN CONSULTANCY Reg No DP-AD 39884
22 Yamby Rd Strath Creek 3658
Tel 03 57970277
sbd@sustainablebuildingdesign.com.au

PROJECT: LAURISTON
23 Lauriston St Kyneton Vic 3444

GARAGE WEST WING SECTION

DATE April 2018
SCALE 1:20 @A3
DWG No **179-G2**
REV DATE P4 14/3/19